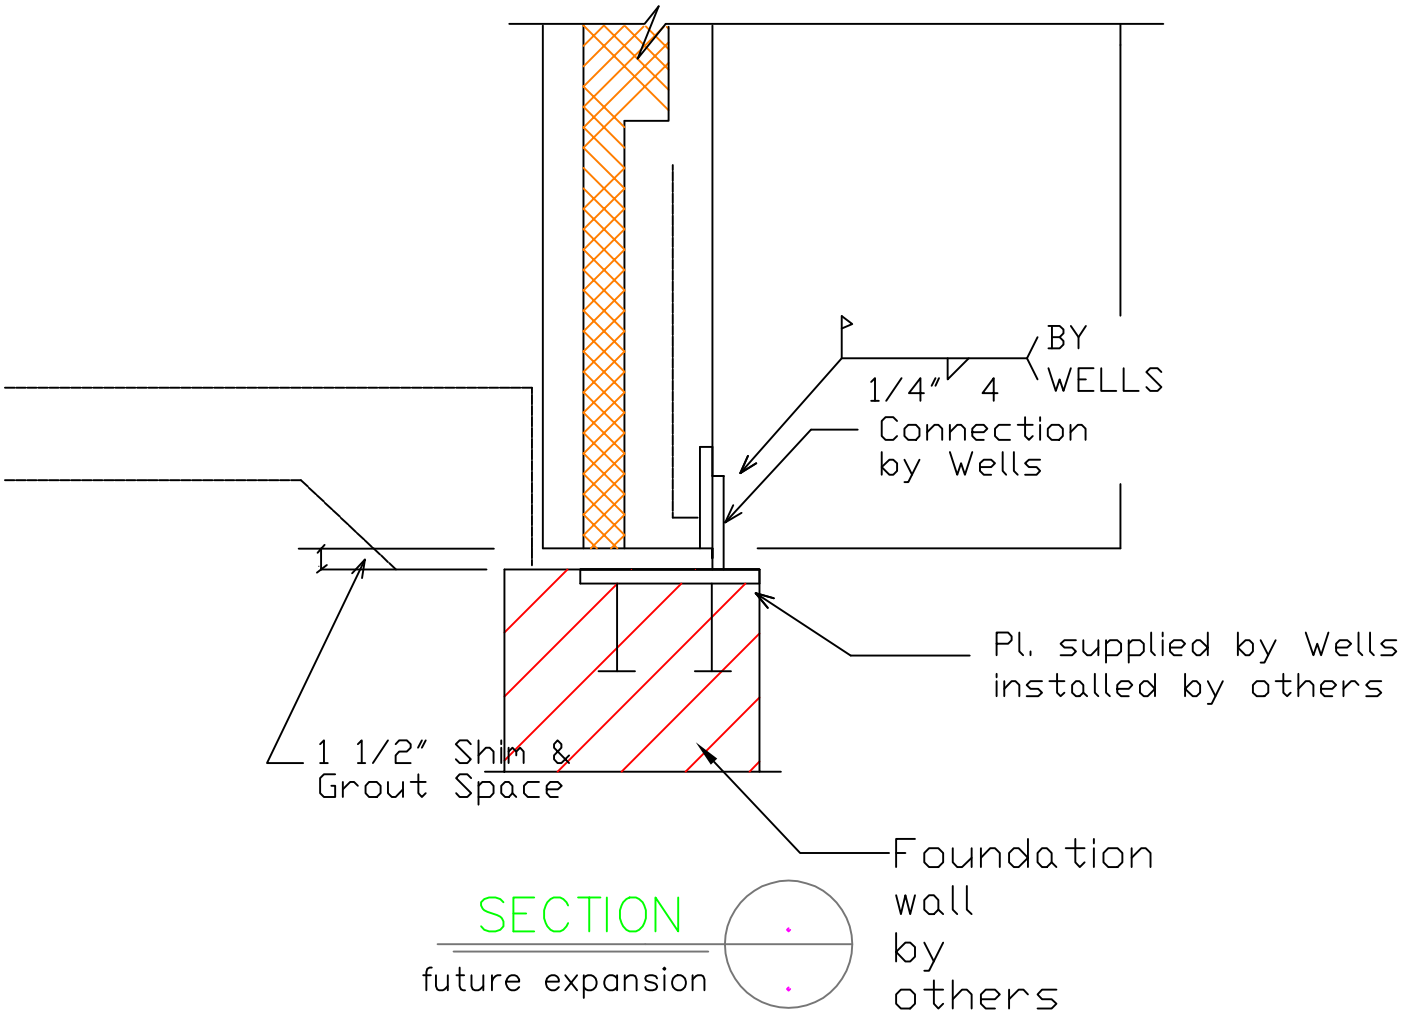
BY
WELLS
1/4″ 4
Connection
by Wells
Pl. supplied by Wells
installed by others
1 1/2″ Shim &
Grout Space
Foundation
wall
by
others
SECTION
future expansion