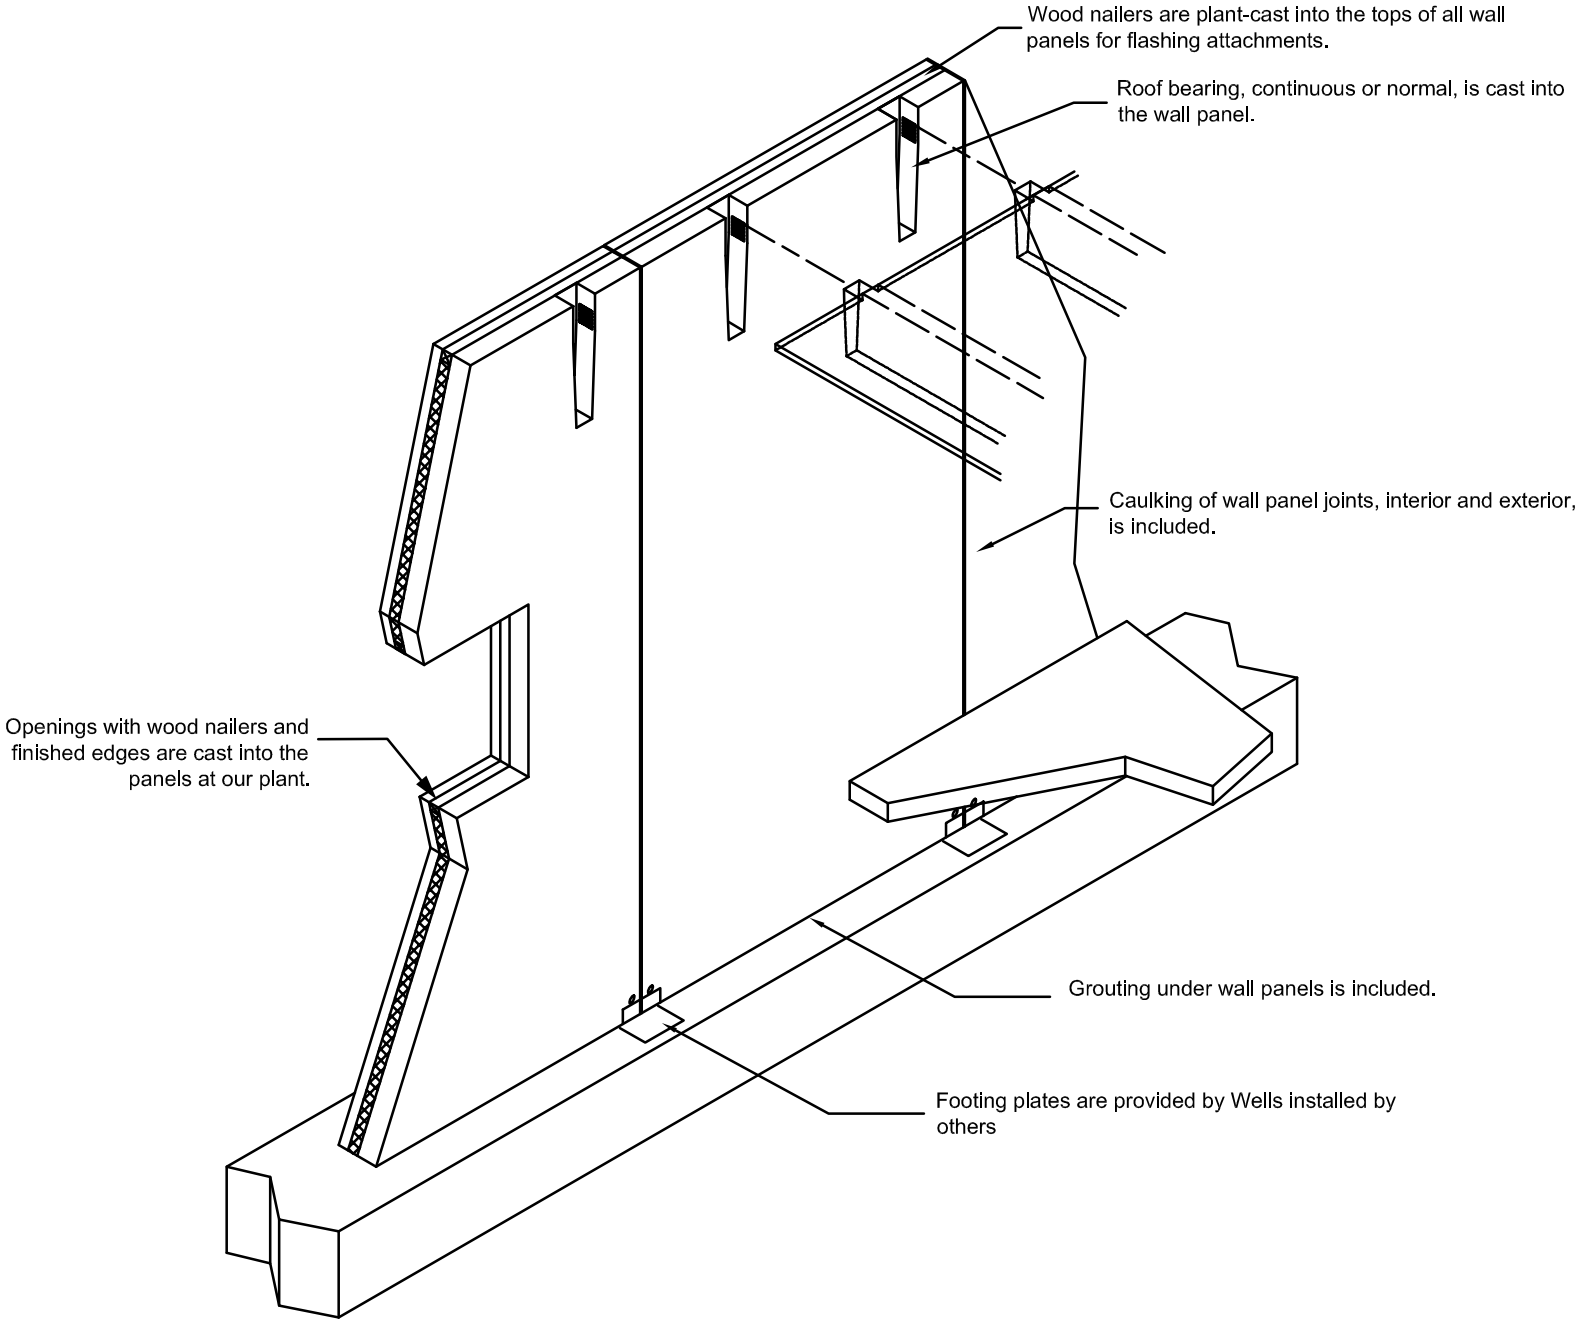
Wood nailers are plant-cast into the tops of all wall panels for flashing attachments.
Roof bearing, continuous or normal, is cast into the wall panel.
Caulking of wall panel joints, interior and exterior, is included.
Openings with wood nailers and finished edges are cast into the panels at our plant.
Grouting under wall panels is included.
Footing plates are provided by Wells installed by others